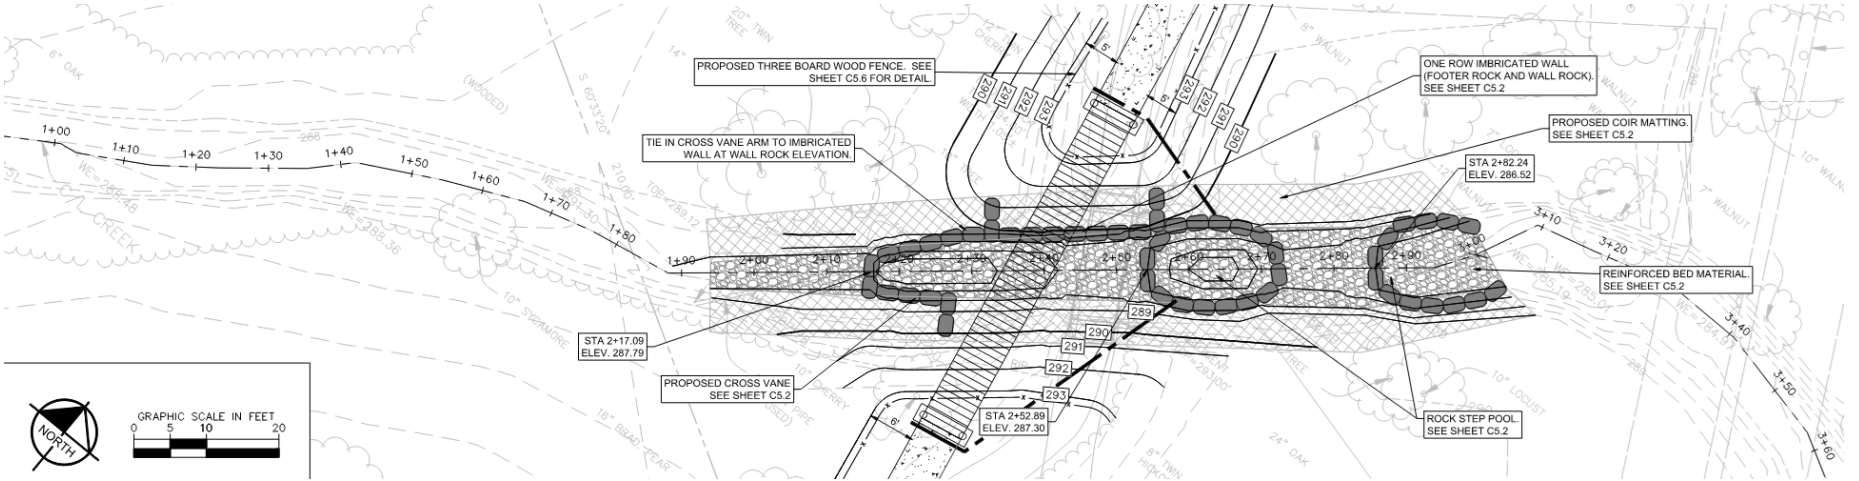
PROPOSED THREE BOARD WOOD FENCE. SEE SHEET C5.6 FOR DETAIL.
TIE IN CROSS VANE ARM TO IMBRICATED WALL AT WALL ROCK ELEVATION.
ONE ROW IMBRICATED WALL (FOOTER ROCK AND WALL ROCK). SEE SHEET C5.2
PROPOSED COIR MATTING. SEE SHEET C5.2
STA 2+82.24 ELEV. 286.52
REINFORCED BED MATERIAL. SEE SHEET C5.2
STA 2+17.09 ELEV. 287.79
PROPOSED CROSS VANE SEE SHEET C5.2
STA 2+52.89 ELEV. 287.30
ROCK STEP POOL. SEE SHEET C5.2
GRAPHIC SCALE IN FEET
0 5 10 20
NORTH