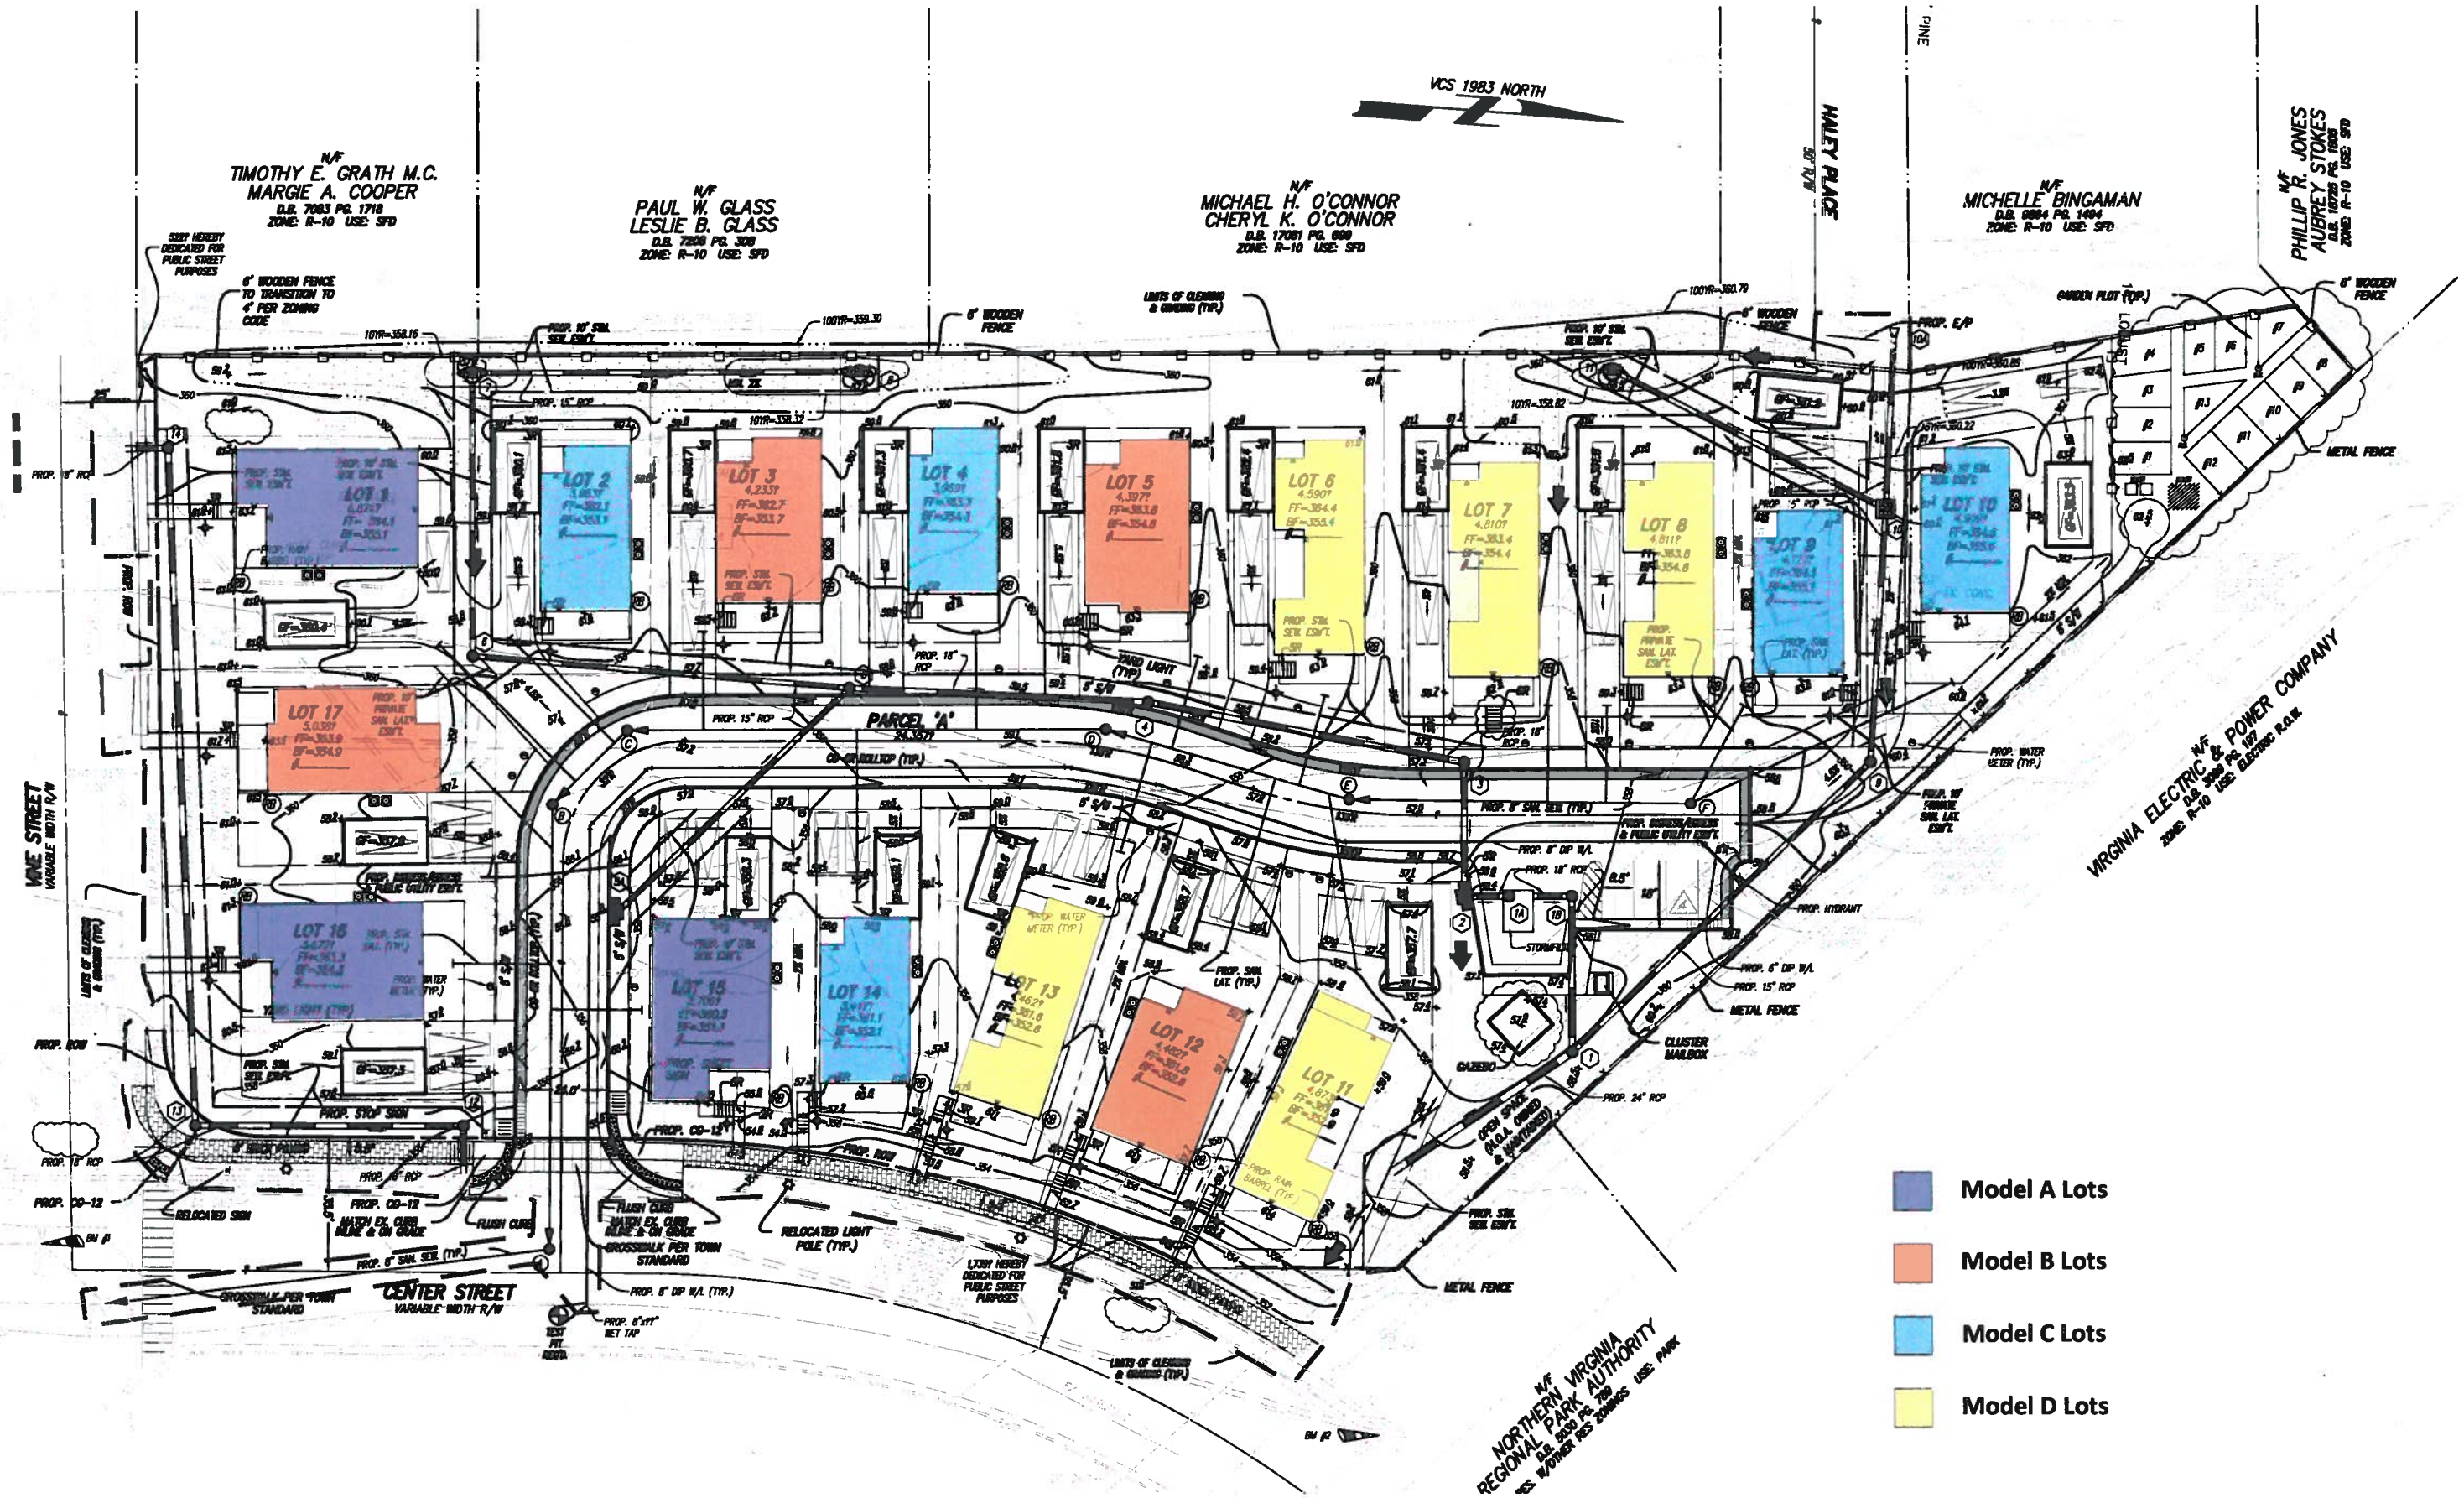

W.C. Ralston ARCHITECTS

9684 CENTERVIEW DRIVE, SUITE 110A | CHANTILLY, VA 20151
P 703.667.7861 | WWW.WCRALSTON.COM

© W. C. RALSTON ARCHITECTS | EXPRESSLY RESERVED ITS COMMONLAW COPYRIGHT IN THESE PLANS. THEY MAY NOT BE SHOWN TO OTHERS WITHOUT OUR WRITTEN PERMISSION OR USE W. C. RALSTON ARCHITECTS

SITE MAP

VINEHAVEN

NOT TO SCALE

A2